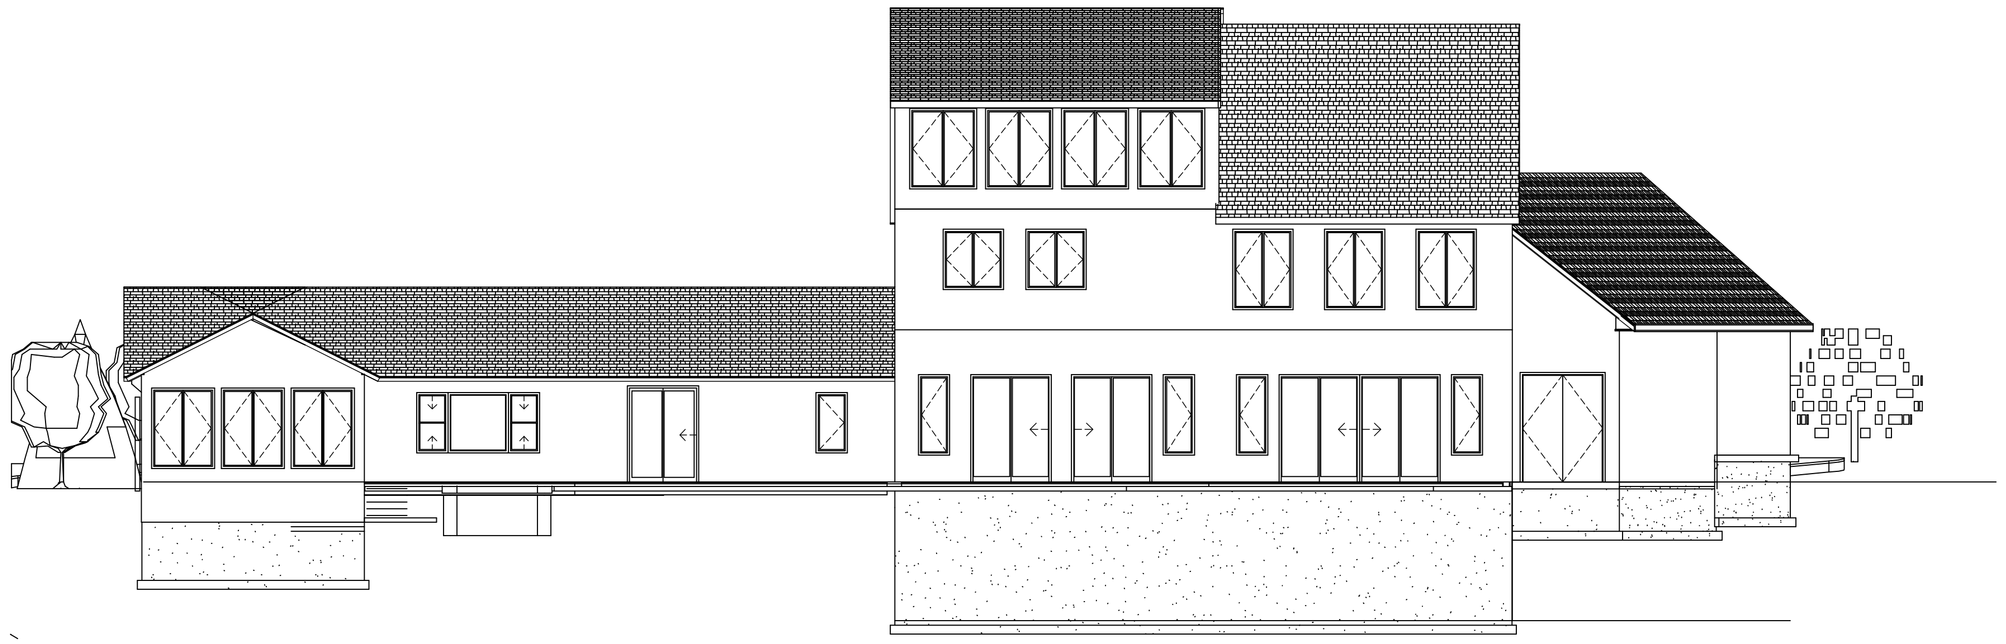

1 NORTH ELEVATION
1/8" = 1'-0"

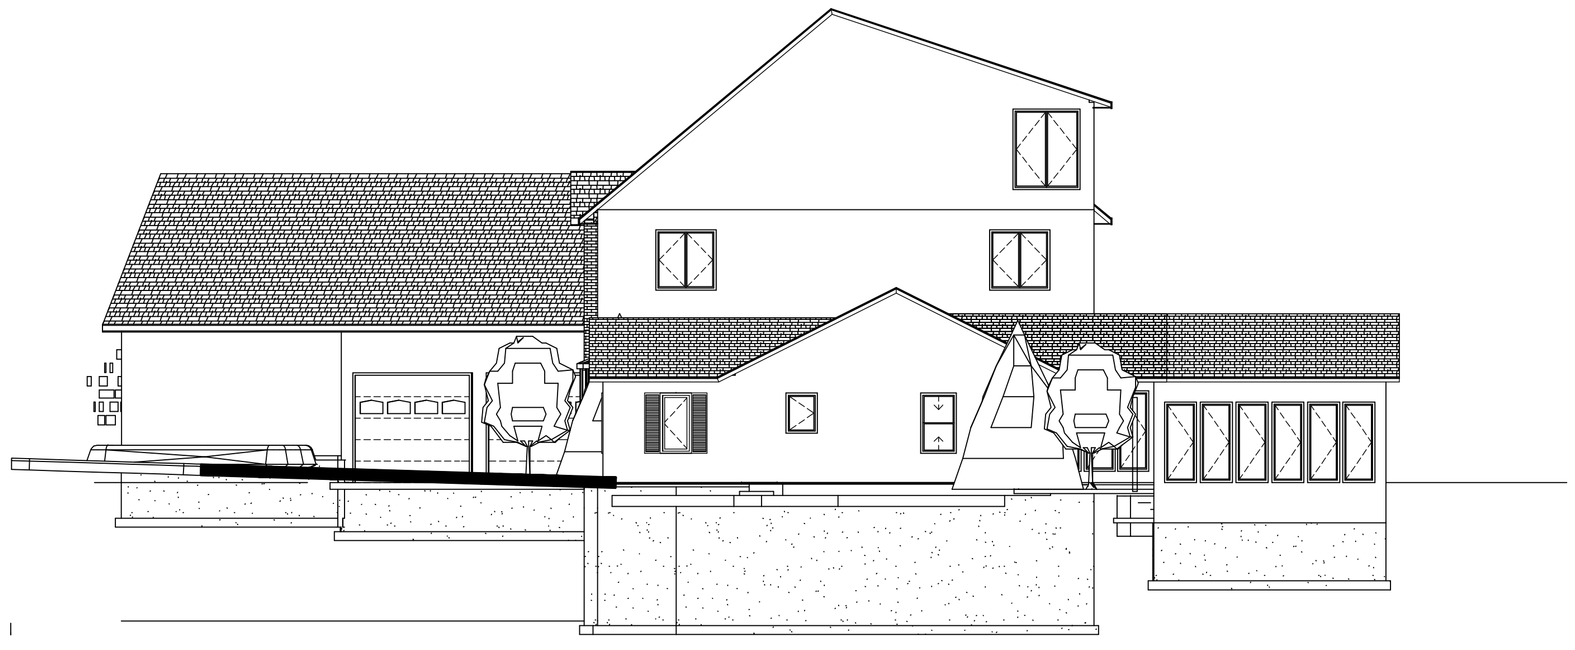

2 EAST ELEVATION
1/8" = 1'-0"

CONSULTANTS

WESTCHESTNUT EXPANSION

MANCHESTER, NH

OWNER

AUTODESK
SAN RAFAEL, CA

MARK	DATE	DESCRIPTION

PROJECT NO:	----
CAD DWG FILE:	E102 EVERYTHING VIEW NE2.DWG
DRAWN BY:	-
CHK'D BY:	-
COPYRIGHT:	

SHEET TITLE

EVERYTHING VIEW NE2

E102

SHEET - OF -